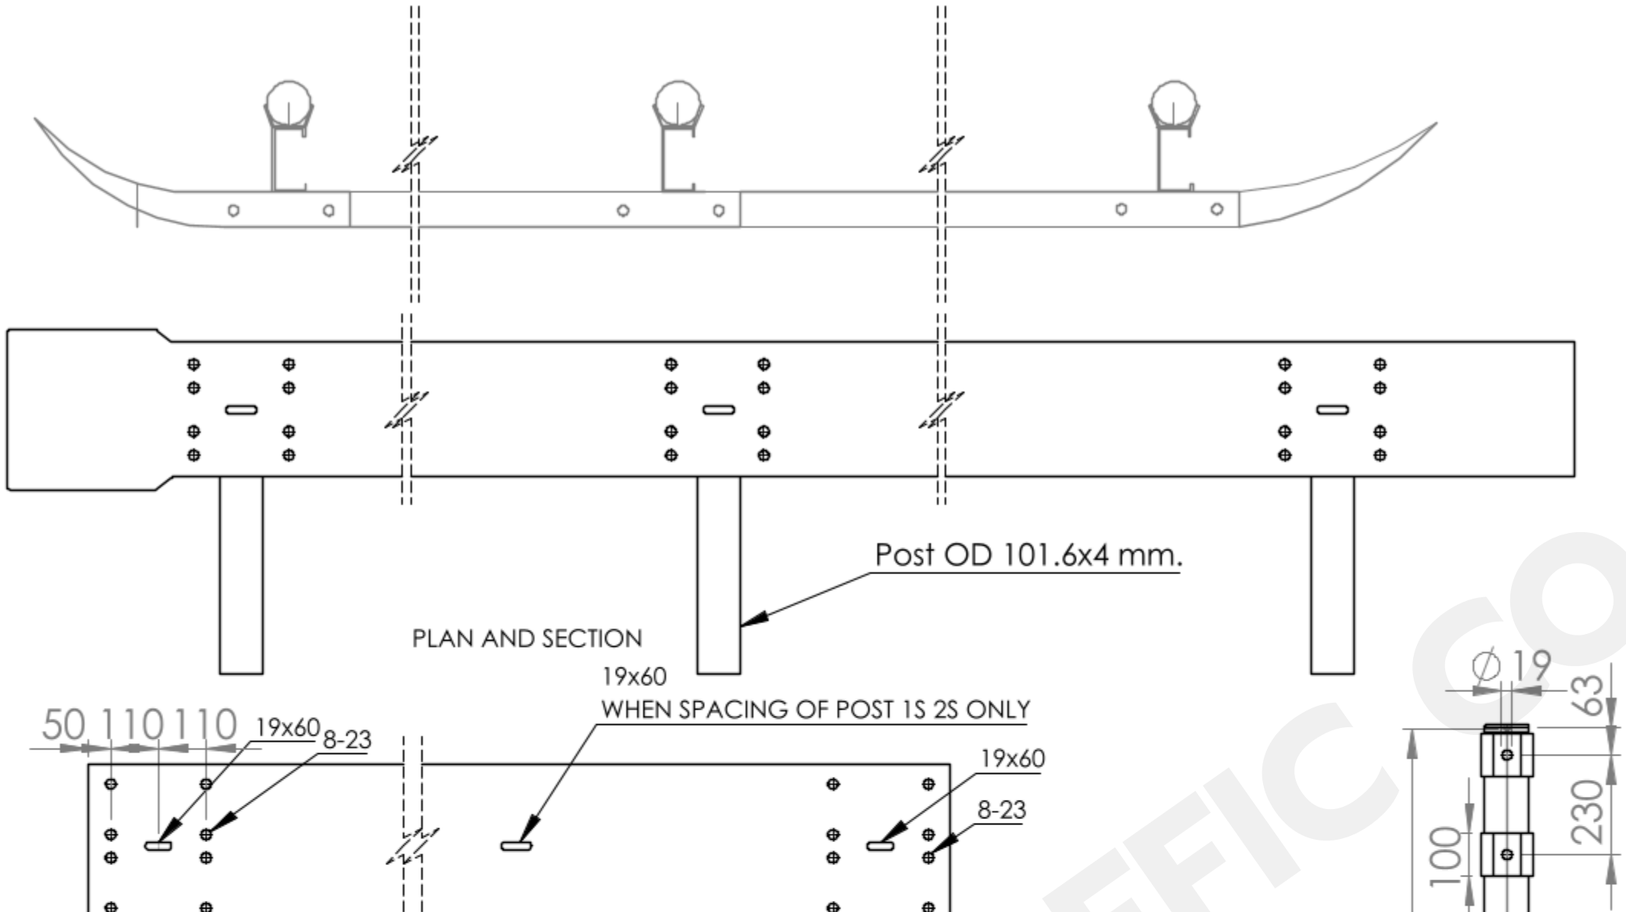

PLAN AND SECTION

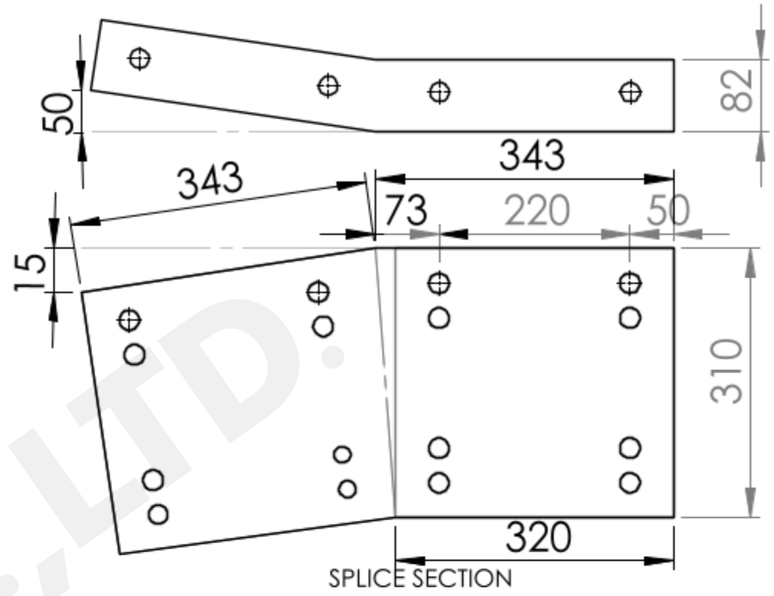

SPLICE SECTION
Scale 1: 10

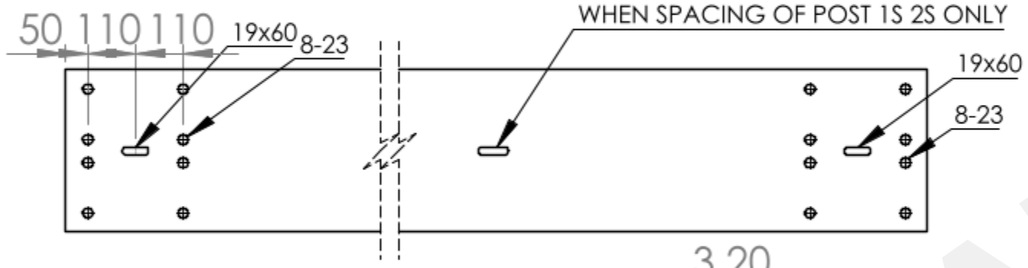

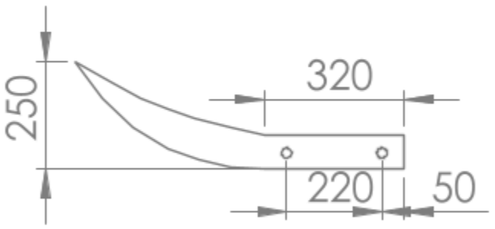

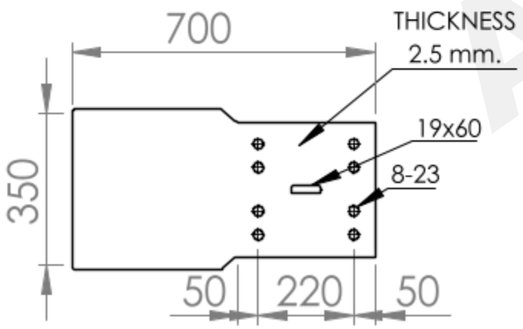

TERMINAL SECTION
Scale 1:20

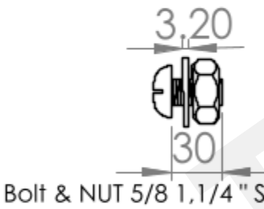

Bolt & NUT 5/8 1,1/4 " SECTION
Scale 1:5

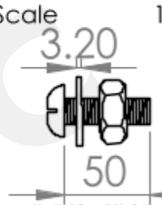

Bolt & NUT 5/8 2" SECTION
Scale 1:5

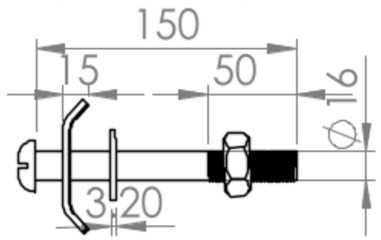

Bolt & NUT 5/8 6 " SECTION
Scale 1:5

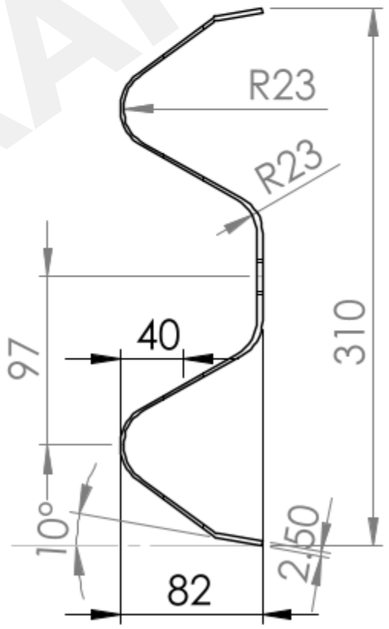

RAIL SECTION
Scale 1: 5

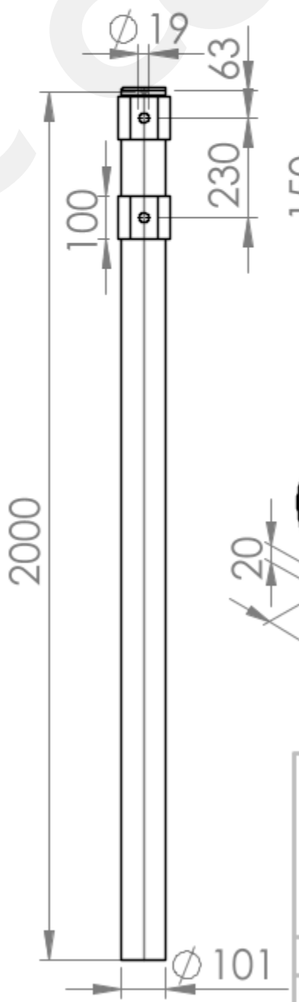

Steel Pole
Scale 1: 20

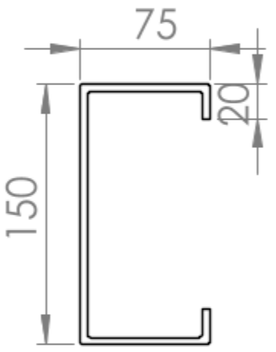

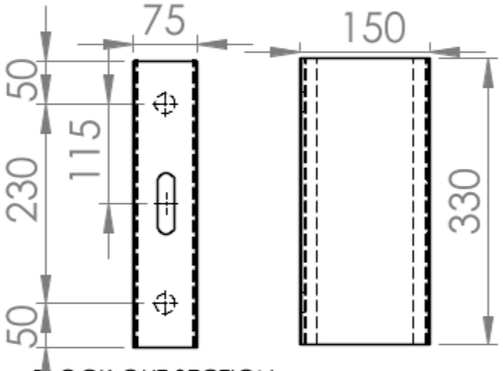

BLOCK OUT SECTION
Scale 1: 10

GALVANIZE STEEL SHEET
THICKNESS 1.20 MM

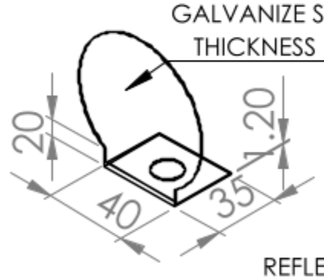

GALVANIZE STEEL SHEET
THICKNESS 1.20 MM

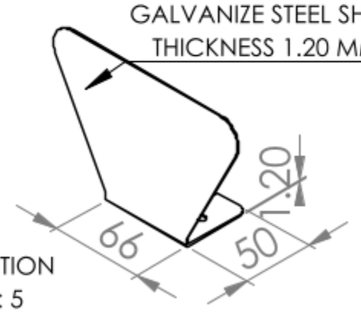

REFLECTORS SECTION
Scale 1: 5

ATC TRAFFIC CO.,LTD.
89/1 Moo.9 Siraloy, Samroiyod ,
Prachuap Khiri Khan 77180
Tel.032-684166

	NAME	SIGNATURE	DATE	TITLE:	A4
DRAWN	S.YUKHONDET		24/3/2565		SCALE:1:1
CHK'D					
APPV'D				MATERIAL:	SHEET 1 OF 2

ATC TRAFFIC CO.,LTD.