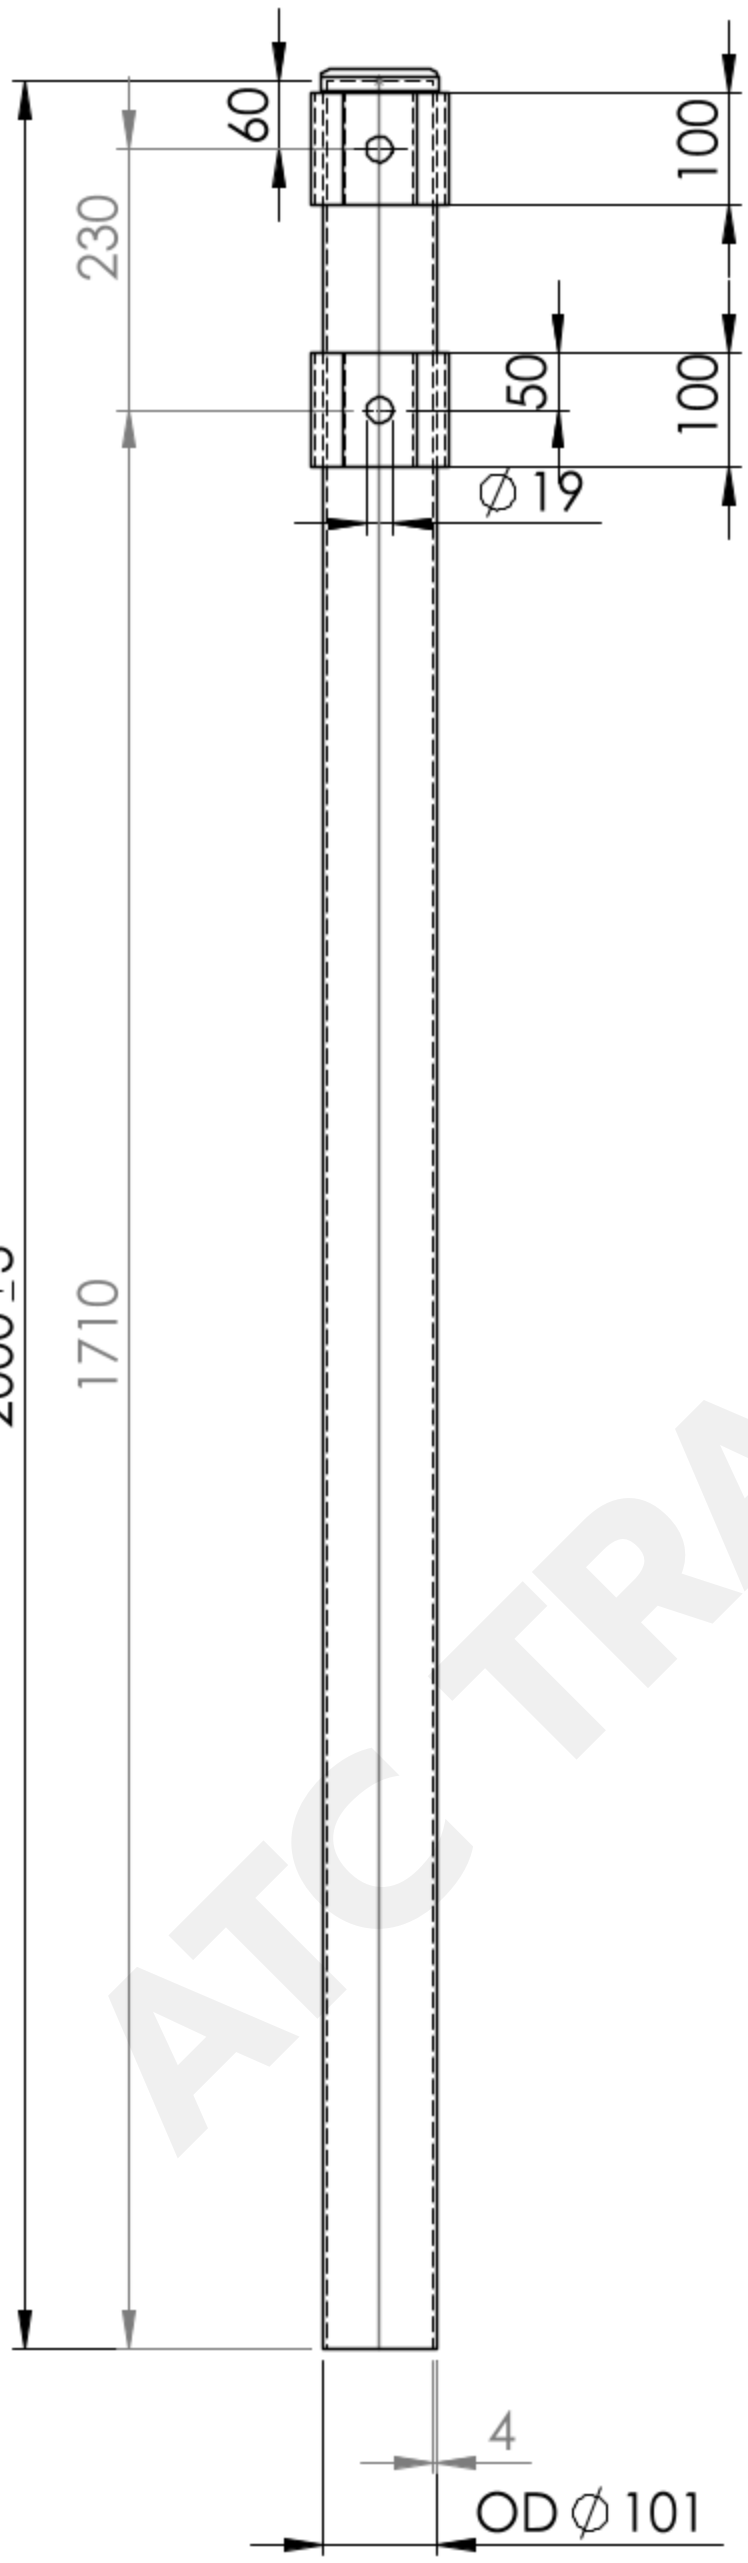

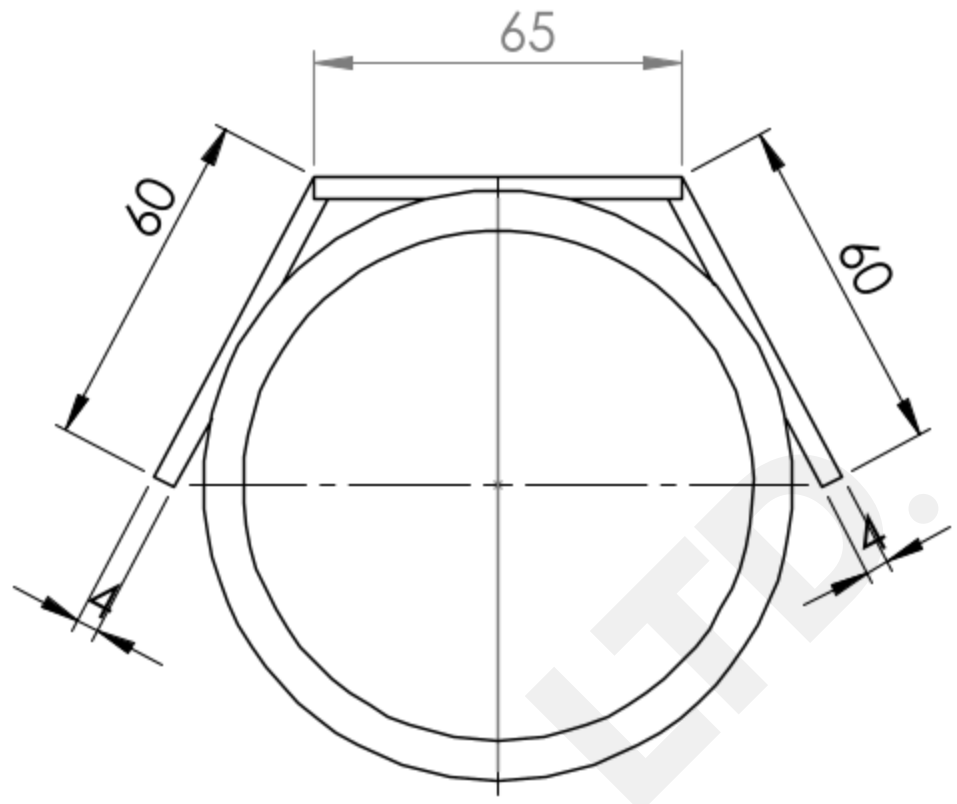

NOTE :
All Dimension are in millimeters

ATC TRAFFIC CO.,LTD.

ATC TRAFFIC CO.,LTD.
89/1 Moo.9 Siraloy, Samroiyod ,
Prachuap Khiri Khan 77180
Tel.032-684166

	NAME	SIGNATURE	DATE	TITLE:	A4
DRAWN	S.YUKHONDET		24/3/2565	Steel pole 2000x4.0 mm.	
CHK'D					SHEET 1 OF 1
APPV'D				MATERIAL: SS400	SCALE:1:2